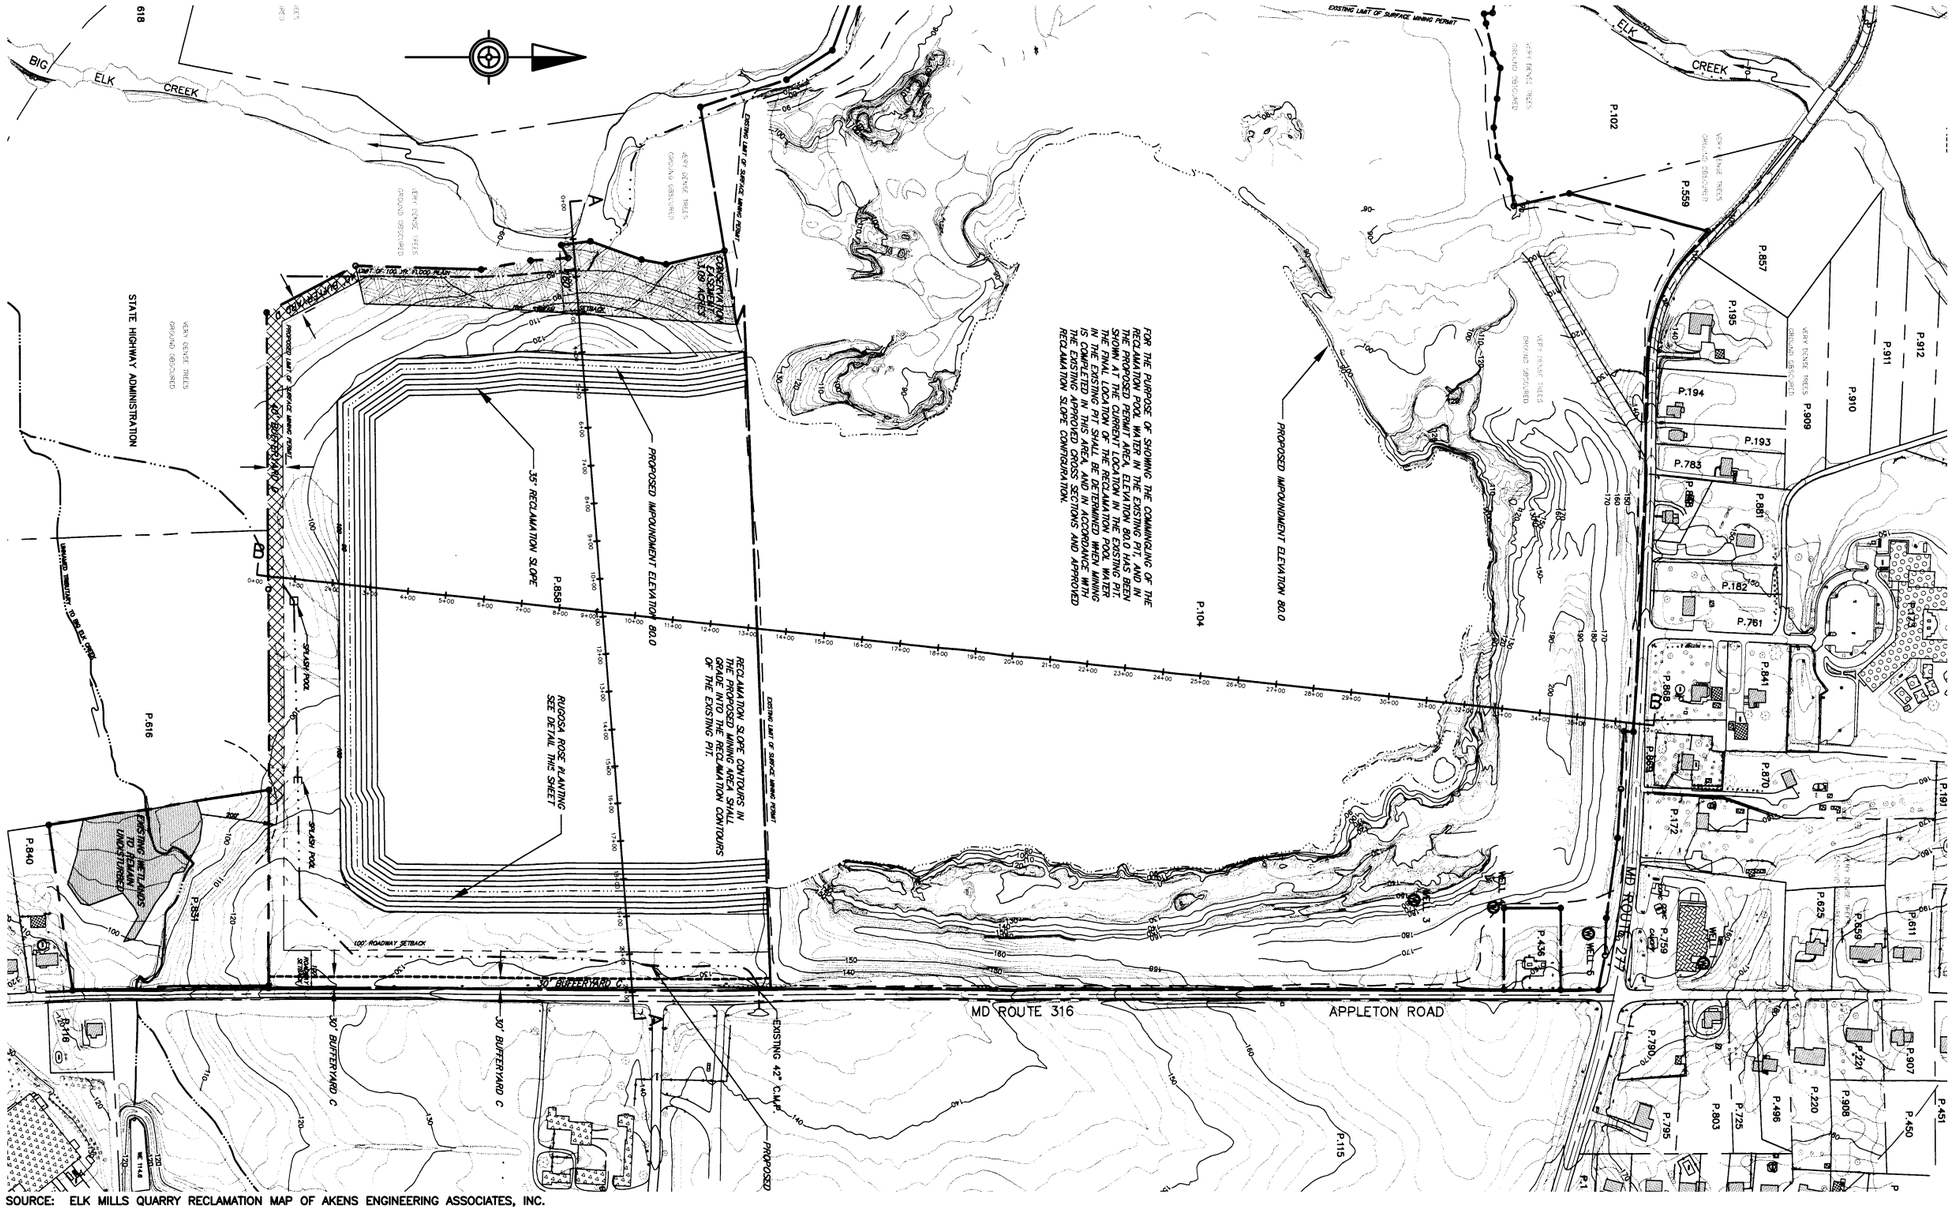

SOURCE: ELK MILLS QUARRY RECLAMATION MAP OF AKENS ENGINEERING ASSOCIATES, INC.

FIGURE 5
ELK MILLS QUARRY
RECLAMATION PLAN VIEW

ARRO Consulting, Inc.
270 Granite Run Drive
Lancaster, Pennsylvania 17601
Tel 717.569.7021

06392563.dwg

0 200 400 800 1200
SCALE IN FEET