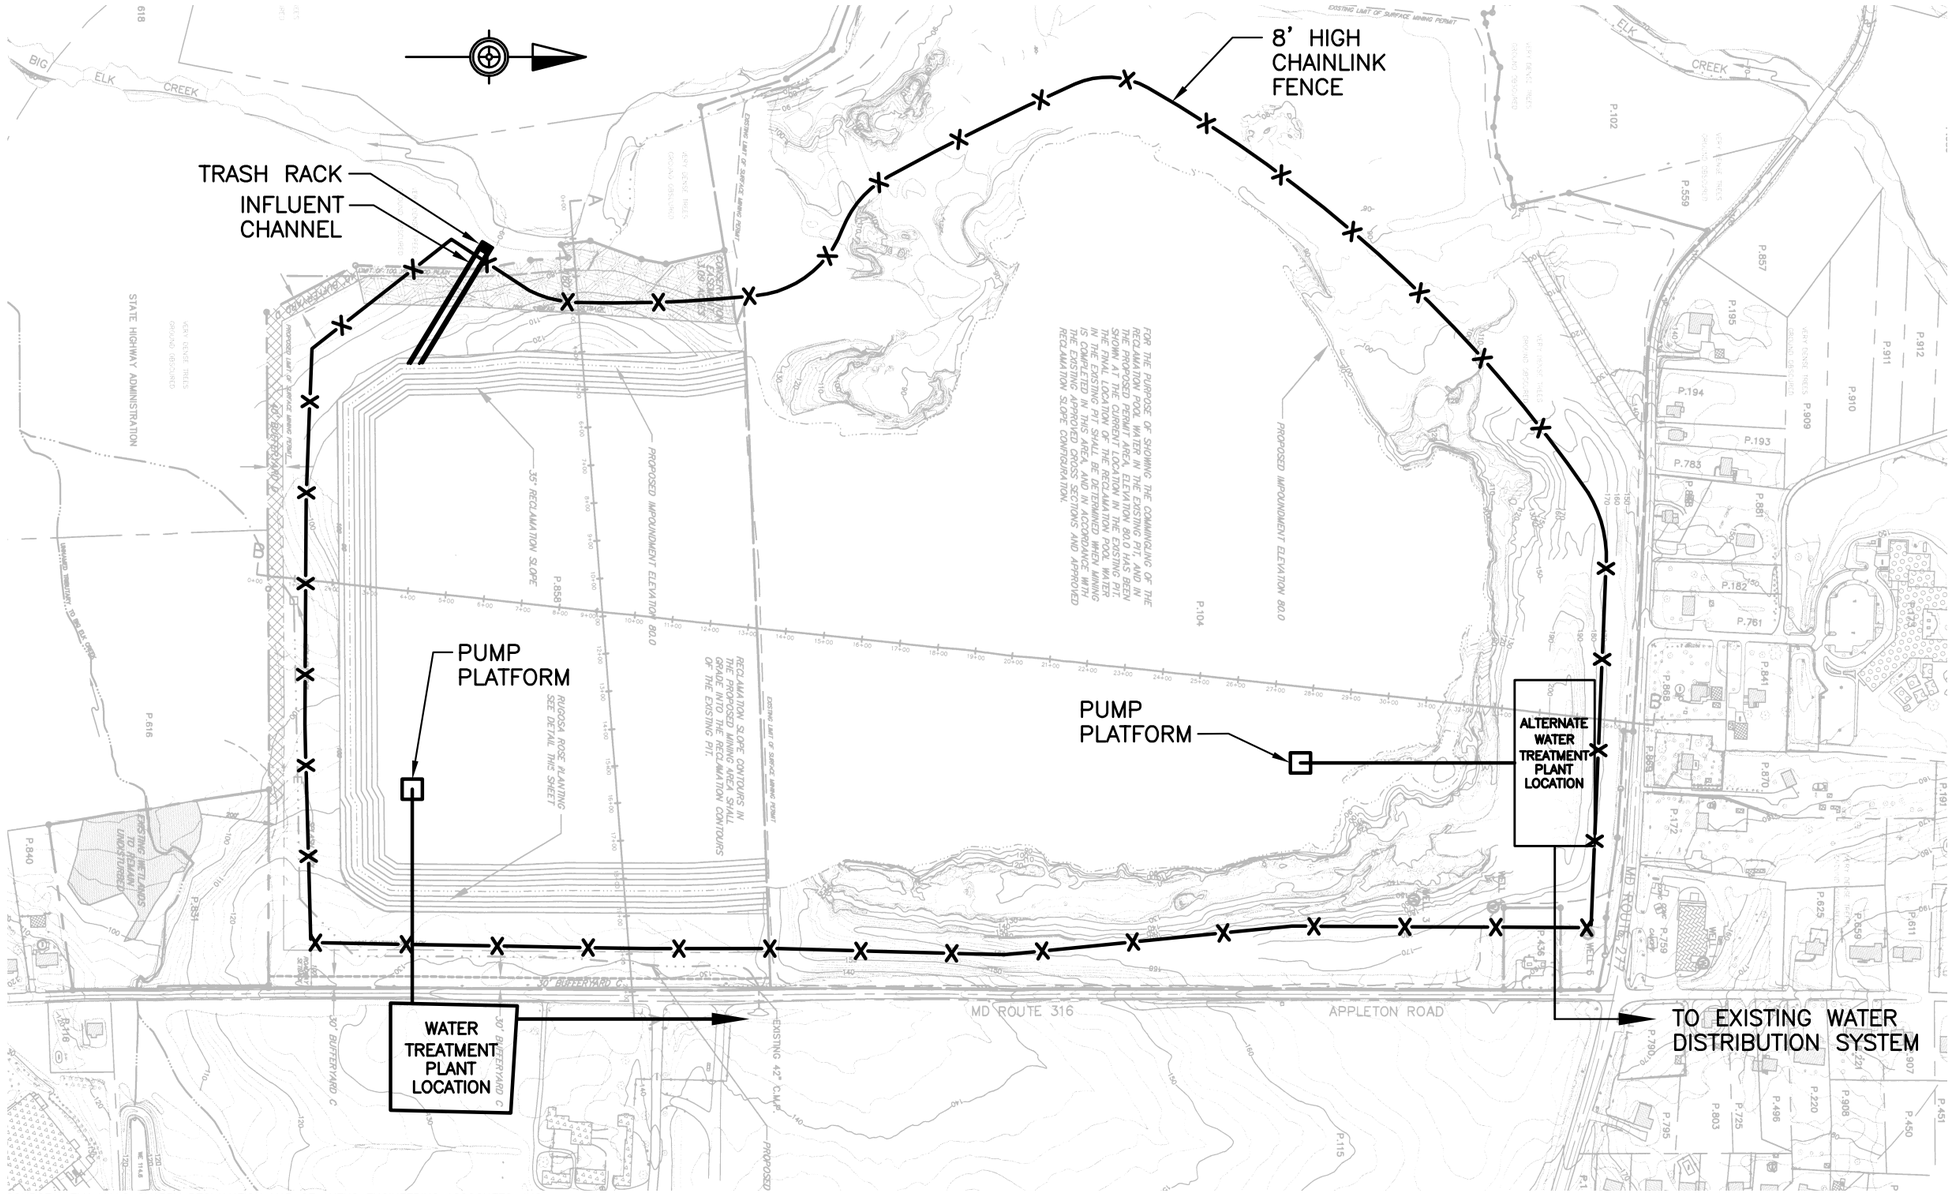

SOURCE: ELK MILLS QUARRY RECLAMATION MAP OF AKENS ENGINEERING ASSOCIATES, INC.

ARRO Consulting, Inc.
270 Granite Run Drive
Lancaster, Pennsylvania 17601
Tel 717.569.7021

06392563.dwg

FIGURE 9
ELK MILLS QUARRY POTENTIAL RESERVOIR & WATER TREATMENT PLANTS SITE PLAN

0 200 400 800 1200
SCALE IN FEET